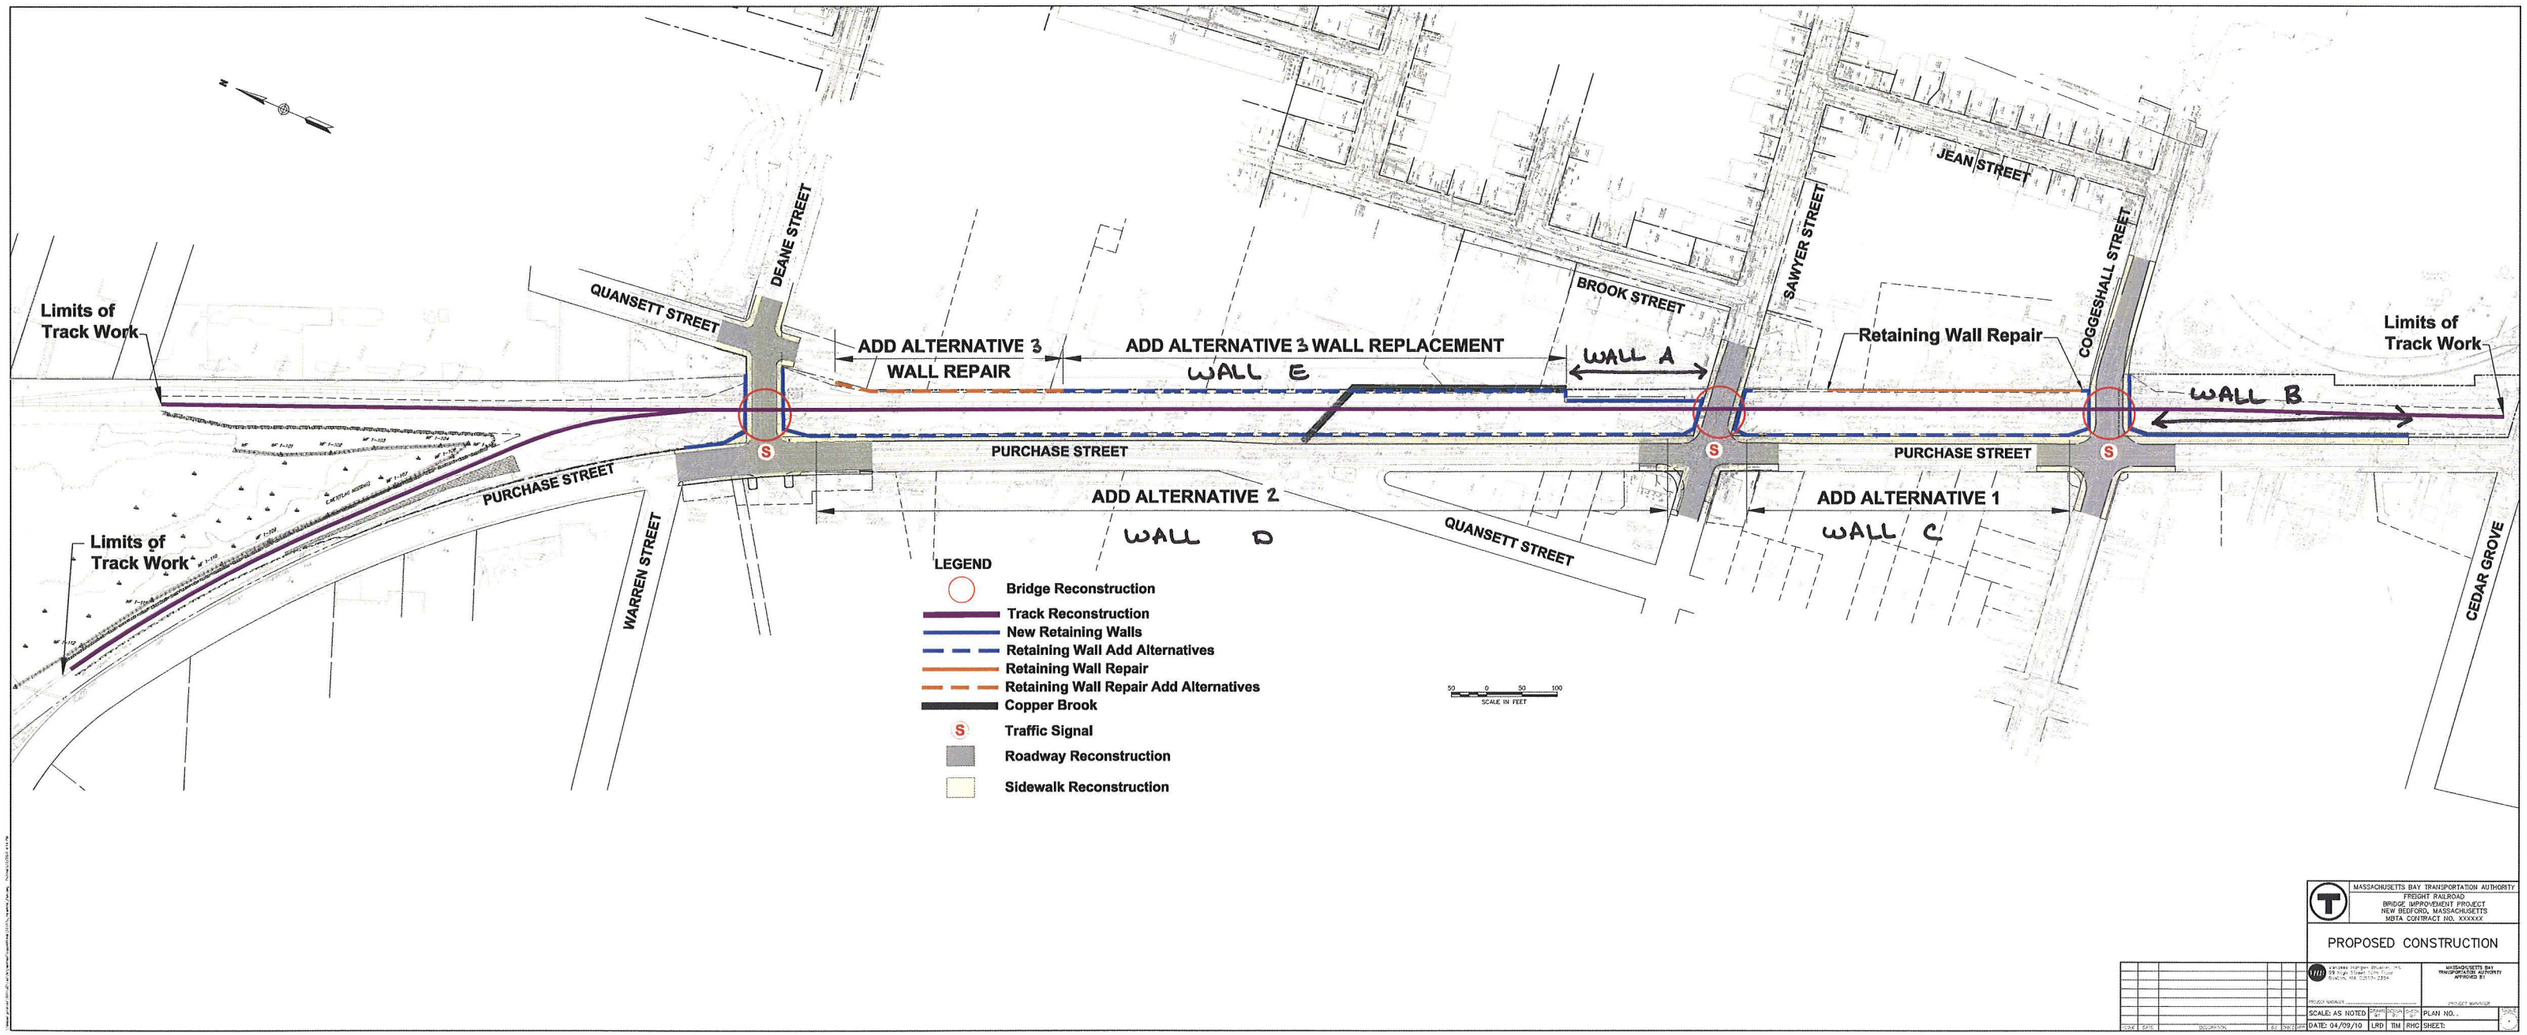

MASSACHUSETTS BAY TRANSPORTATION AUTHORITY
FREIGHT RAILROAD
BRIDGE IMPROVEMENT PROJECT
NEW BEDFORD, MASSACHUSETTS
MBTA CONTRACT NO. XXXXXX

PROPOSED CONSTRUCTION

PROJECT MANAGER							PROJECT MANAGER
SCALE: AS NOTED	DESIGN	DRAWN	CHECK	DATE	PLAN NO.:		SHEET NO.
DATE: 04/09/10	LRD	TM	RHC		SHEET:		